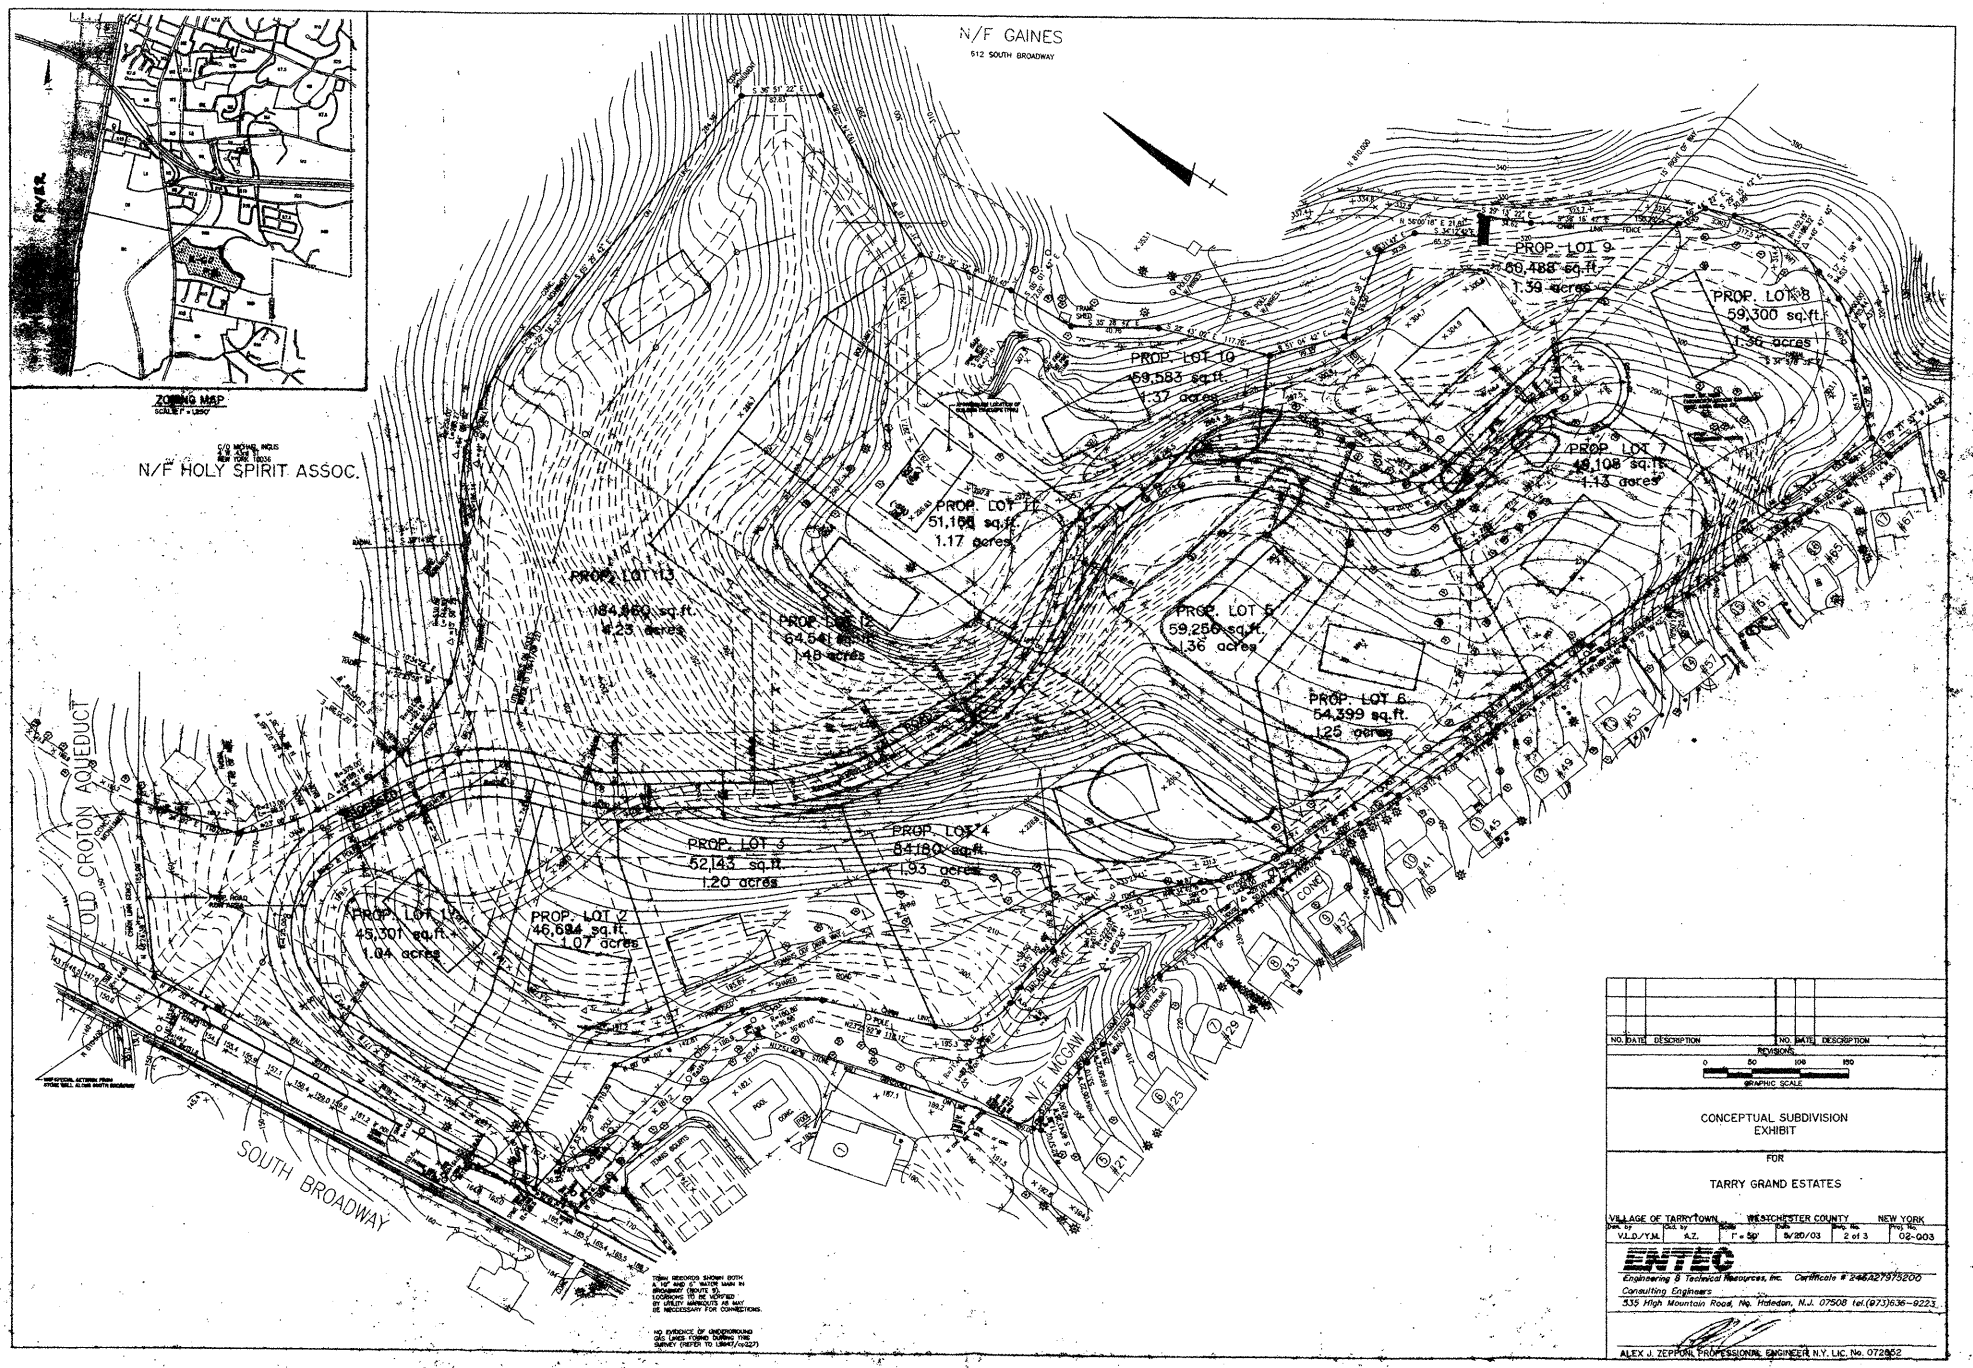
N/F GAINES
512 SOUTH BROADWAY
ZONING MAP
SCALE: 1" = 1,250'
RIVER
N/F HOLY SPIRIT ASSOC.
PROP. LOT 9
60,488 sq.ft.
1.39 acres
PROP. LOT 8
59,300 sq.ft.
1.36 acres
PROP. LOT 10
59,583 sq.ft.
1.37 acres
PROP. LOT 7
49,108 sq.ft.
1.13 acres
PROP. LOT 11
51,166 sq.ft.
1.17 acres
PROP. LOT 13
184,869 sq.ft.
4.23 acres
PROP. LOT 12
64,541 sq.ft.
1.48 acres
PROP. LOT 6
59,256 sq.ft.
1.36 acres
PROP. LOT 5
54,399 sq.ft.
1.25 acres
PROP. LOT 3
52,143 sq.ft.
1.20 acres
PROP. LOT 4
84,180 sq.ft.
1.93 acres
PROP. LOT 1
45,301 sq.ft.
1.04 acres
PROP. LOT 2
46,684 sq.ft.
1.07 acres
OLD CROTON AQUEDUCT
SOUTH BROADWAY
N/F MCGAW
NO. DATE DESCRIPTION
REVISIONS
GRAPHIC SCALE
CONCEPTUAL SUBDIVISION EXHIBIT
FOR
TARRY GRAND ESTATES
VILLAGE OF TARRYTOWN
WESTCHESTER COUNTY
NEW YORK
V.L.D./Y.M.
A.Z.
1" = 50'
8/20/03
2 of 3
02-003
ENTEC
Engineering & Technical Resources, Inc.
Consulting Engineers
535 High Mountain Road, No. Haledon, N.J. 07508 tel.(973)636-9223
ALEX J. ZEPPOLI, PROFESSIONAL ENGINEER N.Y. LIC. No. 072852